12/01501

Sept 11 - B - Reduced to Single Storey.

CHRIS HYDE
3 Potley Lane
Corsham, Wil
SN13 9RY
01225 811052

Project: Calne Scout Centre
Quarr Barton, Calne
SN11 OED

Drawing: Floor Plan & Elevations Proposed

Scale: 1:50 1:100 | Drawing No: 1966/2B

Date: Sept 11. | Drawn: Chris Hyde
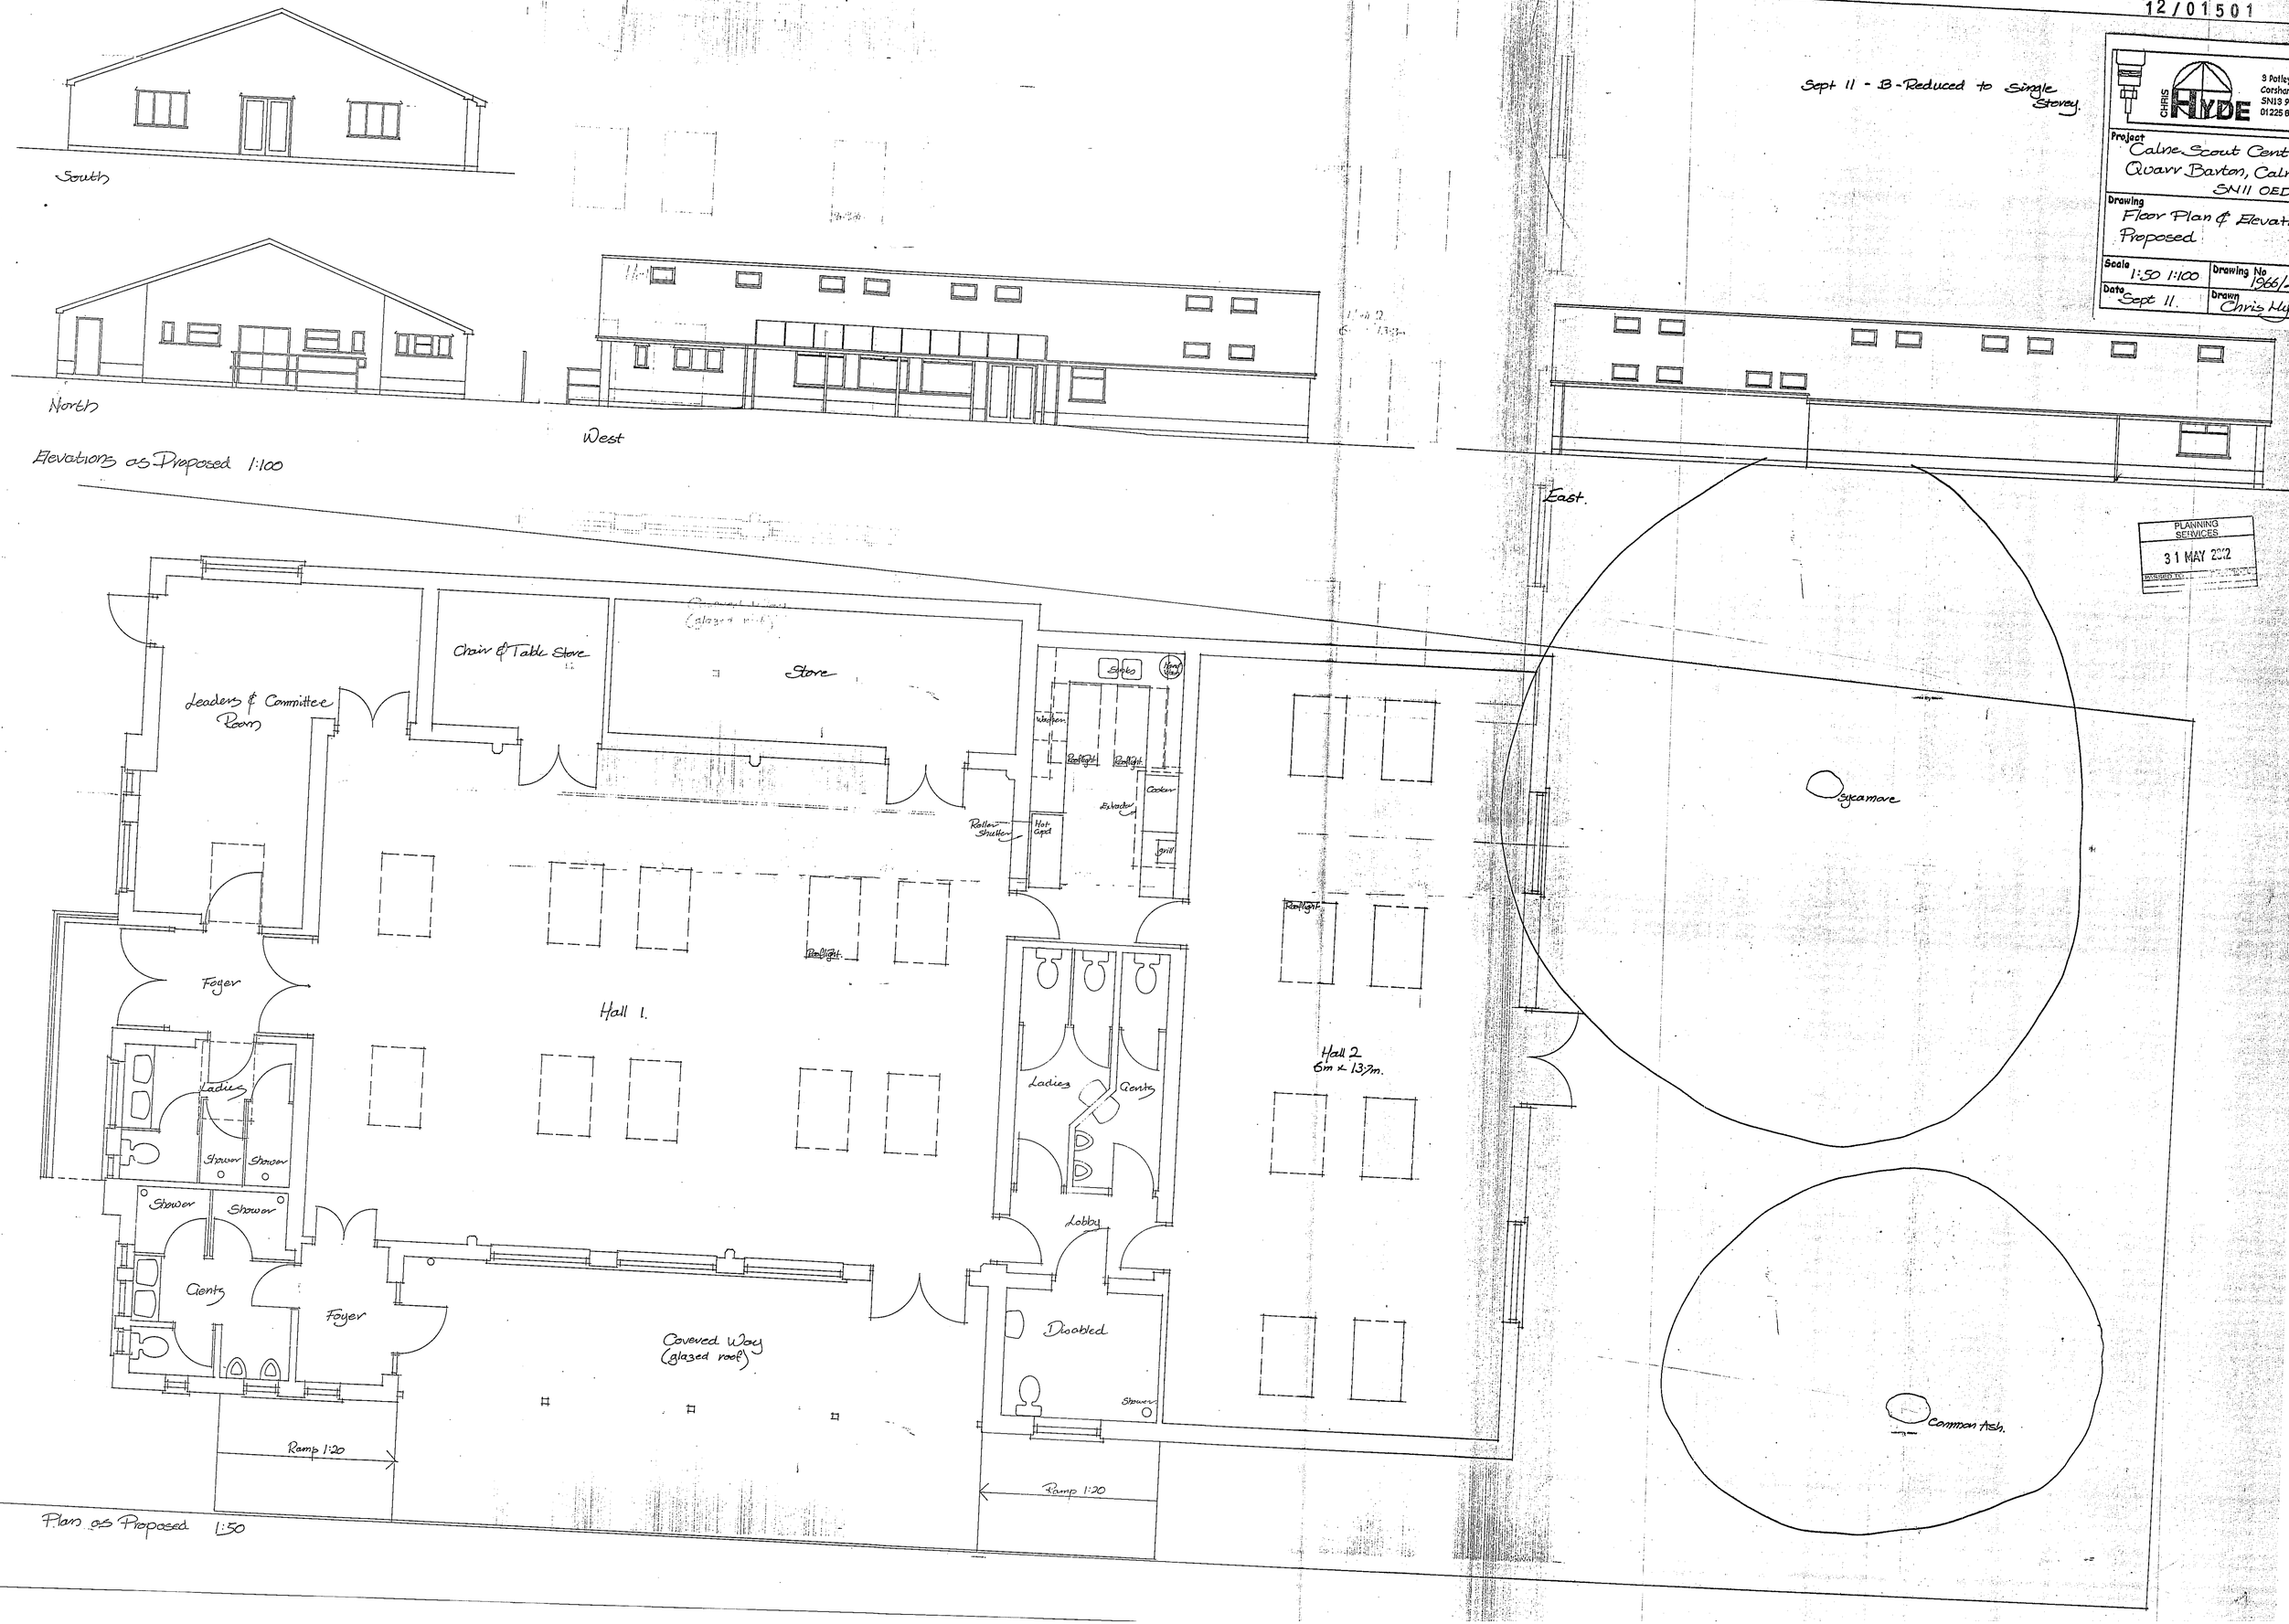
PLANNING SERVICES
31 MAY 2012
PASSED TO